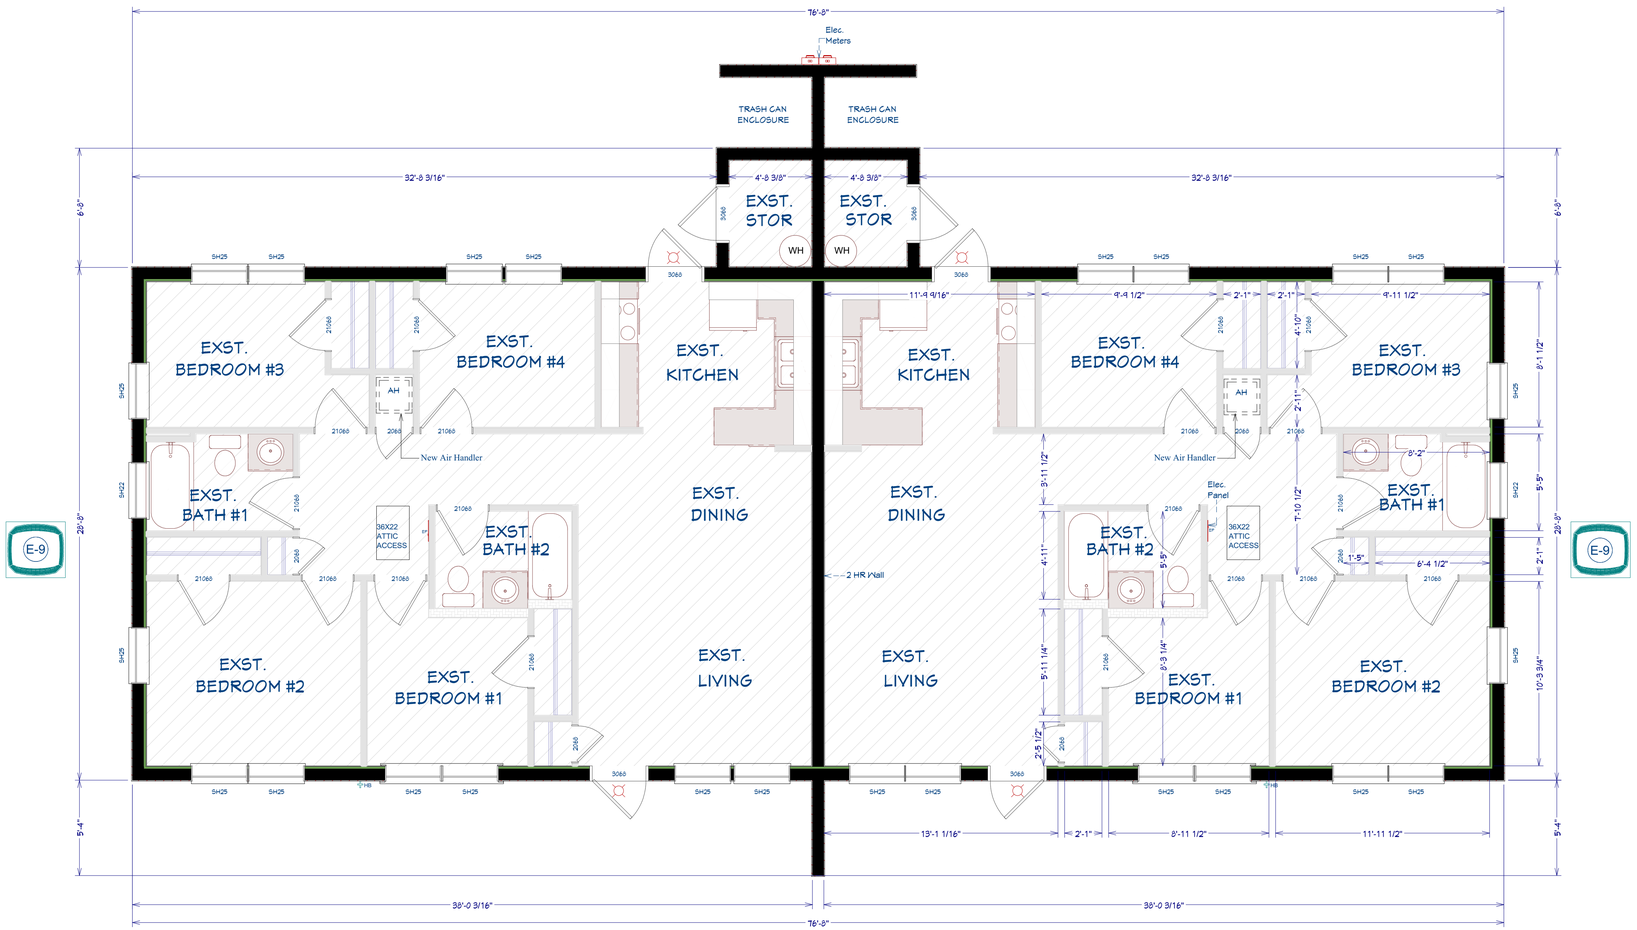

EXISTING - 4 BEDROOM DUPLEX FLOOR PLAN

SCALE: 1/4" = 1'-0"

Cool and Cobb Engineering Company

COOL AND COBB
ENGINEERING COMPANY
203 W. MAIN ST.
AVON PARK, FL 33825
OFFICE: (863) 657-2323
FAX: (863) 657-2324
mail@coolandcobb.com

SEAL

JAMES "MASON" COBB, P.E.
License No. 78600

CONTRACTOR

DIVERSE HOUSING, INC.

7777 GLADES ROAD
BOCA RATON, FL 33472

(202) 256-1648

CLIENT
DIVERSE HOUSING SERVICES, INC.

PROJECT
AMARYLLIS GARDENS APTS
381 MALONE DRIVE
PAHOKEE , FL 33476

PHASE
PROPOSED
SCOPE OF WORK

ISSUE DATE:
Thursday, February 8, 2024

REVISIONS:

DATE	REV. #	DESCRIPTION OF REVISION

DRAWN BY: G.G.
CHECKED BY: J.M.C.
SHEET # 11 OF 12

AA-7

JOB #: 23-177-2534

FOR BIDDING PURPOSES ONLY